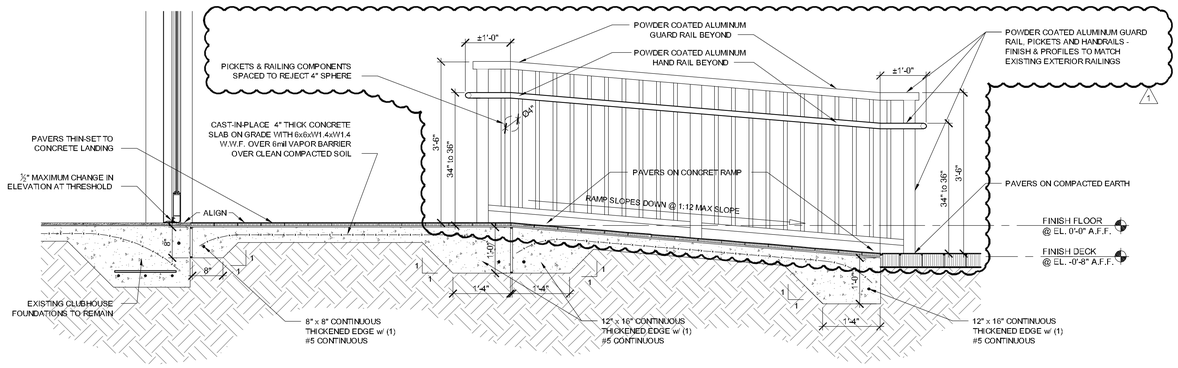

DETAIL @ TYPICAL LANDING/RAMP

1 / A-1.13

SCALE: 1 1/2"=1'-0"

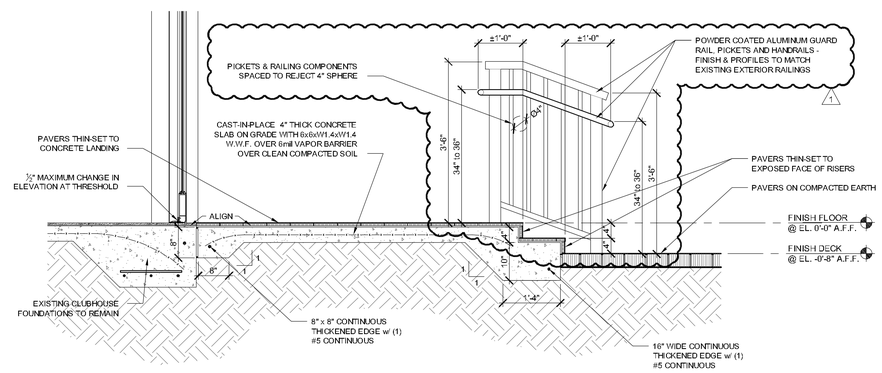

DETAIL @ TYPICAL LANDING/STEPS

2 / A-1.13

SCALE: 1 1/2"=1'-0"

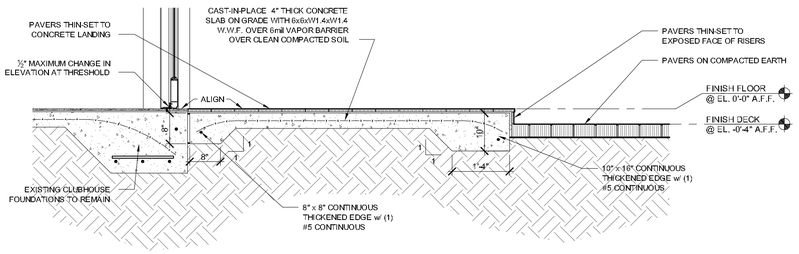

DETAIL @ TYPICAL LANDING/STEPS

3 / A-1.13

SCALE: 1 1/2"=1'-0"

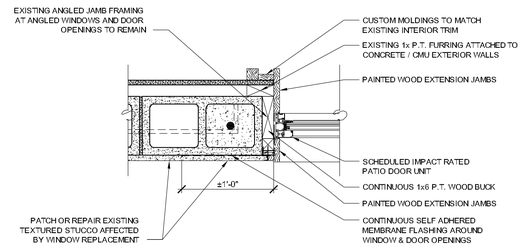

TYPICAL MASONRY WALL WINDOW JAMB DETAIL

4 / A-1.13

SCALE: 1-1/2" = 1'-0"

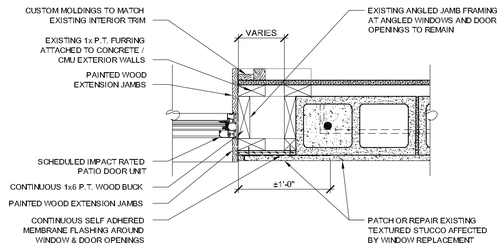

TYPICAL FRAMED WALL WINDOW JAMB DETAIL

5 / A-1.13

SCALE: 1-1/2" = 1'-0"

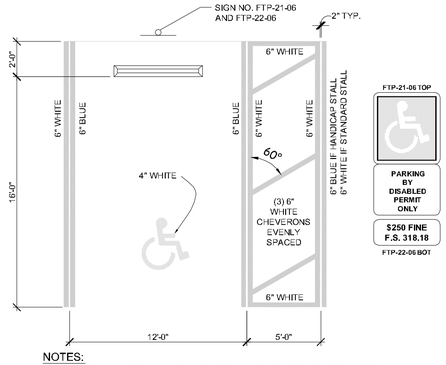

NOTES:

1. HANDICAP STALL IS BASED FROM FDOT STANDARD INDEX #17346
2. DIMENSIONS ARE TO THE CENTERLINE OF MARKINGS.
3. BLUE PAVEMENT MARKINGS SHALL BE TINTED TO MATCH SHADE 15180 OF FEDERAL STANDARDS 595a.
4. FTP-22-06 PANEL SHALL BE MOUNTED BELOW THE FTP-21-06 SIGN.
5. FOR DESIGN OF THE UNIVERSAL SYMBOL OF ACCESSIBILITY, REFERENCE FDOT STANDARD INDEX #17346
6. FOR DESIGN OF THE ASSOCIATED SIGNS, REFERENCE FDOT STANDARD INDEX #17355

HANDICAP SPACE DETAIL

N.T.S.

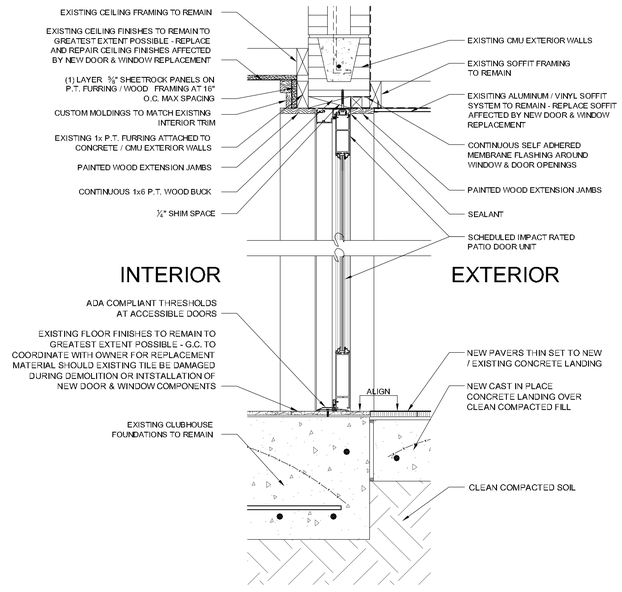

TYPICAL DOOR DETAIL

6 / A-1.13

SCALE: 1-1/2" = 1'-0"

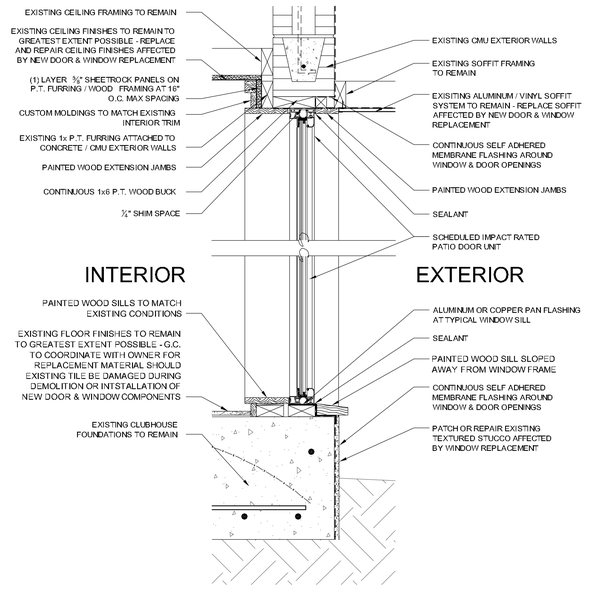

TYPICAL WINDOW DETAIL

7 / A-1.13

SCALE: 1-1/2" = 1'-0"

"I the seal of the architect is engineer I have prepared or approved the attached documents and that they are in conformance with the applicable Florida Building standards as determined to my best knowledge, the applicable standards of practice set forth by the Florida Board of Architecture and Interior Design."

Official Issue: PERMIT SUBMITTAL - 03.25.2020

Issue Description:	Date:
1. BID REVISION #1	04.07.2020
2.	
3.	
4.	
5.	
6.	
7.	
8.	

Seal:

03-25-2020 - PERMIT SUBMITTAL SET - FOR CONSTRUCTION

Architect:
BRENT A. WOOD ARCHITECTURE LLC
BRENT A. WOOD, NCARB, AR94199
20 S.E. Ocean Blvd., Stuart, FL 34996
Tel 772.220.1217 Fax 772.410.5061

Client:
Conquistador Homeowner's Association
C/O: Mr. Jerry DeSantis

1800 SE St. Lucie Blvd.
Stuart, FL 34996

Project Name:
CONQUISTADOR CLUBHOUSE

1800 SE St. Lucie Blvd.
Stuart, FL 34996

Drawing Name:
LANDING & RAMP SECTIONS, ADA PARKING DIAGRAM, DOOR & WINDOW DETAILS

Sheet Number:
A-1.13

Project Number: 219039
Plot Date: 4/6/2020
© 2019 Brent A. Wood